

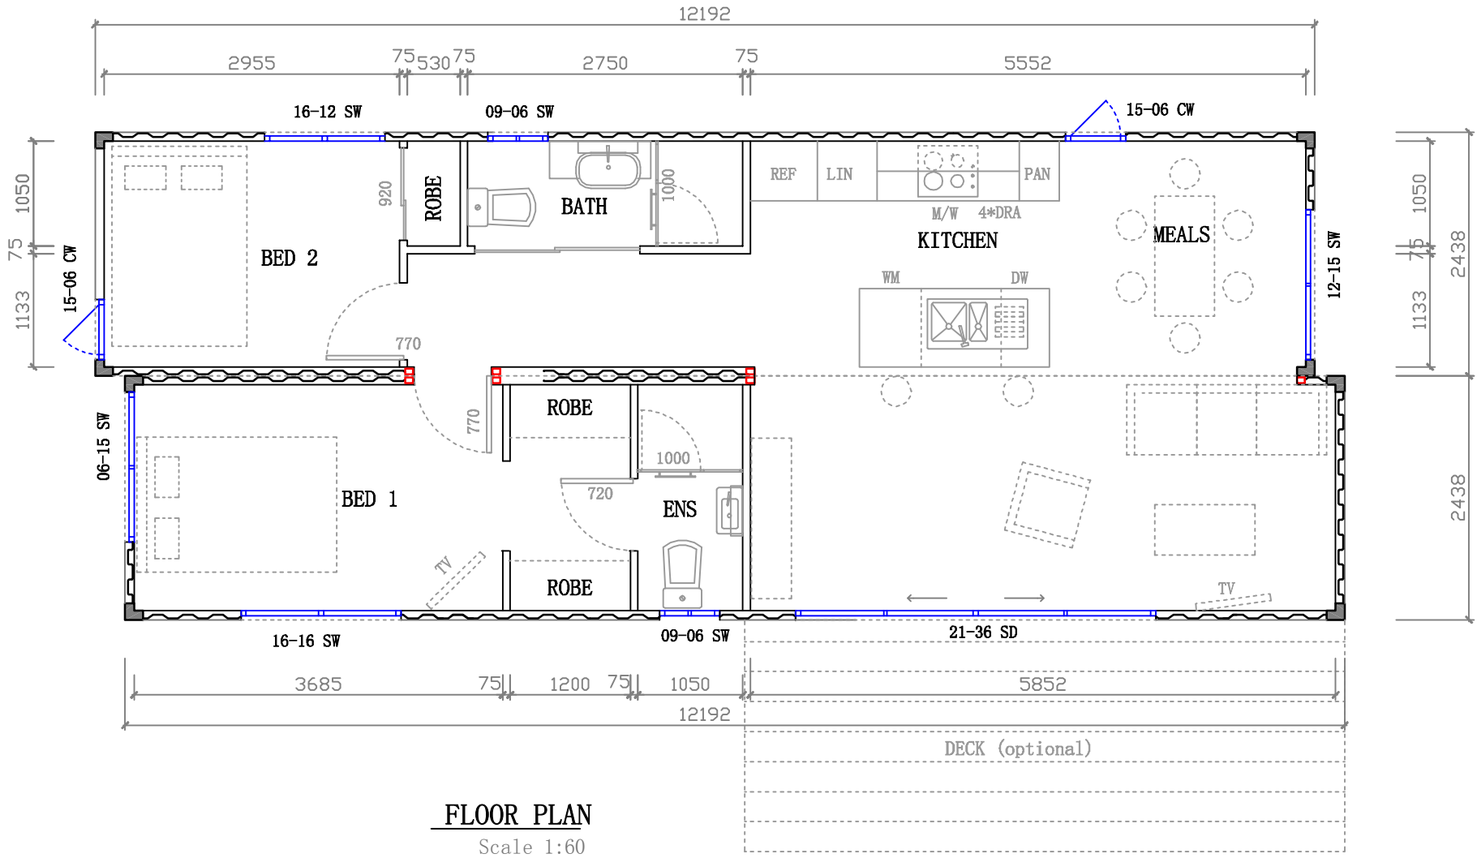


FLOOR PLAN


Scale 1:60

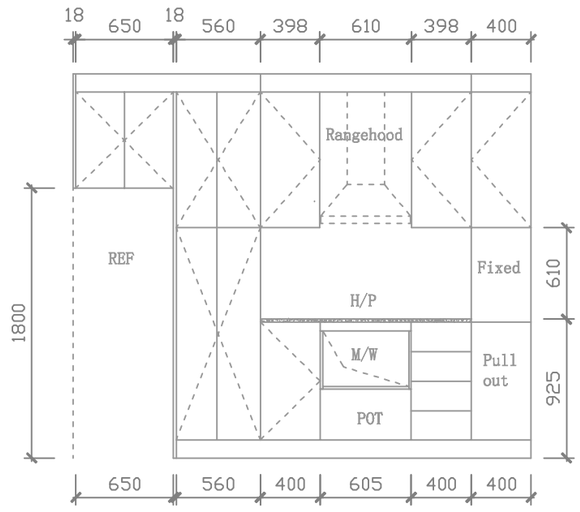

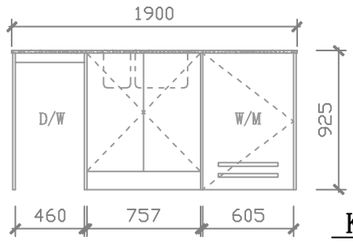


KITCHEN ELEVATION


Scale 1:40

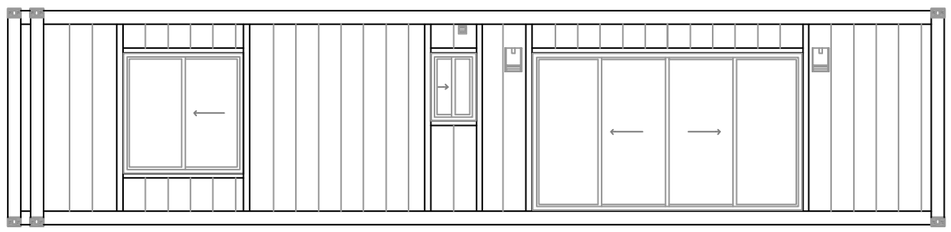

FRONT ELEVATION

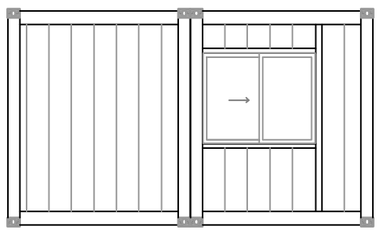


RIGHT ELEVATION

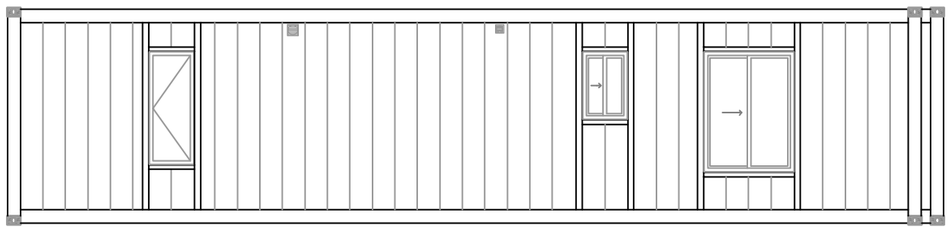

EXTERNAL ELEVATION

Scale 1:80

REAR ELEVATION

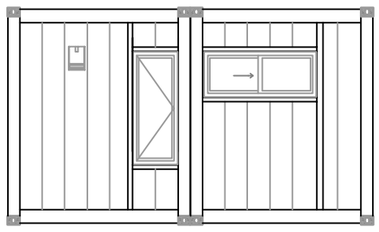

LEFT ELEVATION

Container Homes designer Pty. Limited
GDomain
acn 152 992 099

STYLE: *E-KIEV*	JOB NO.:	CLIENT:	
DATE: *04-05-2014*	AMENDMENT: *D*	PAGE : *01 OF 01*	