

FLOOR PLAN


Scale 1:60

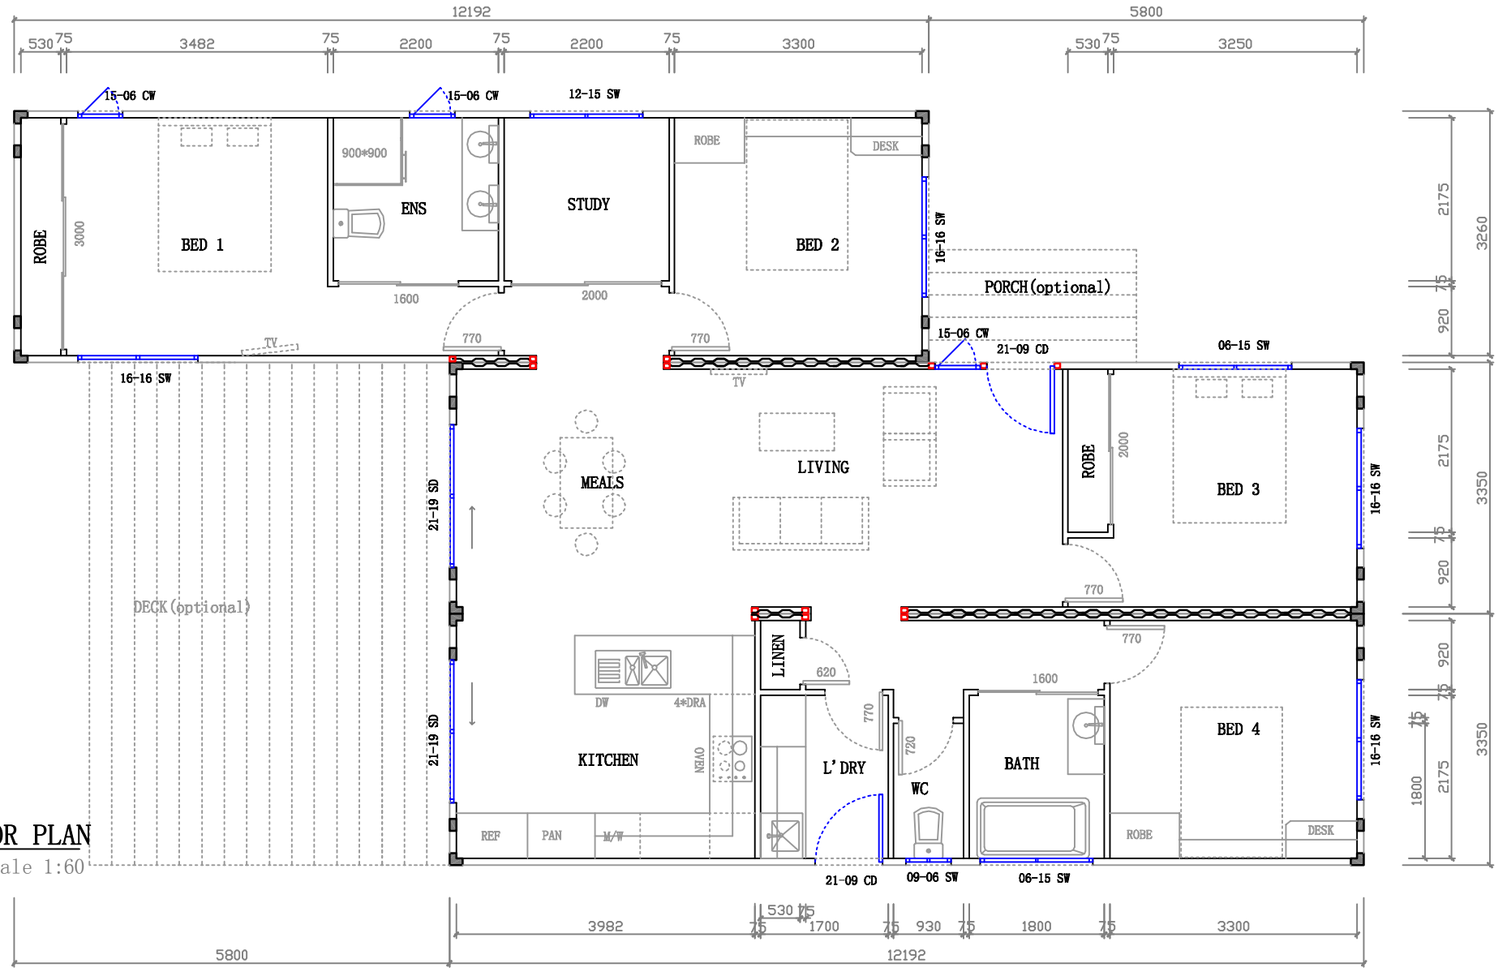



EXTERNAL ELEVATION

Scale 1:120

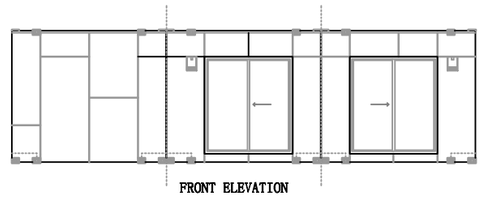

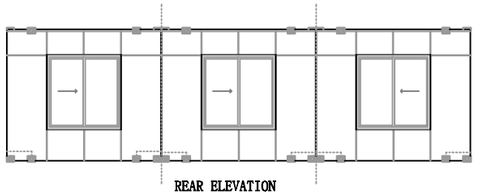


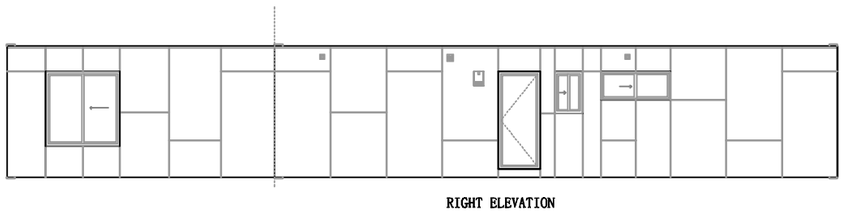

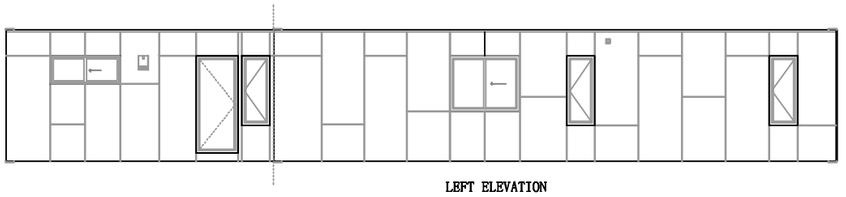

KITCHEN ELEVATION

Scale 1:40

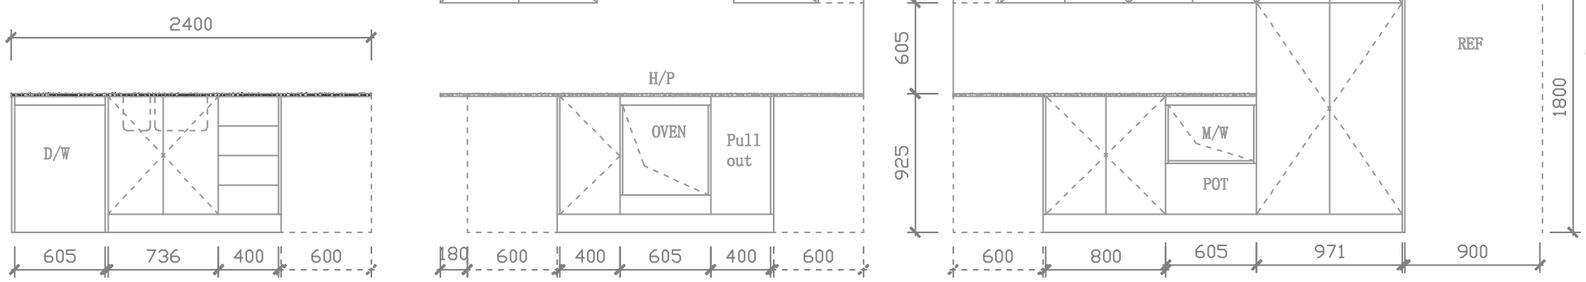

Container Homes designer GDomain Pty. Limited acn 152 992 099

LISBON Floorplan