
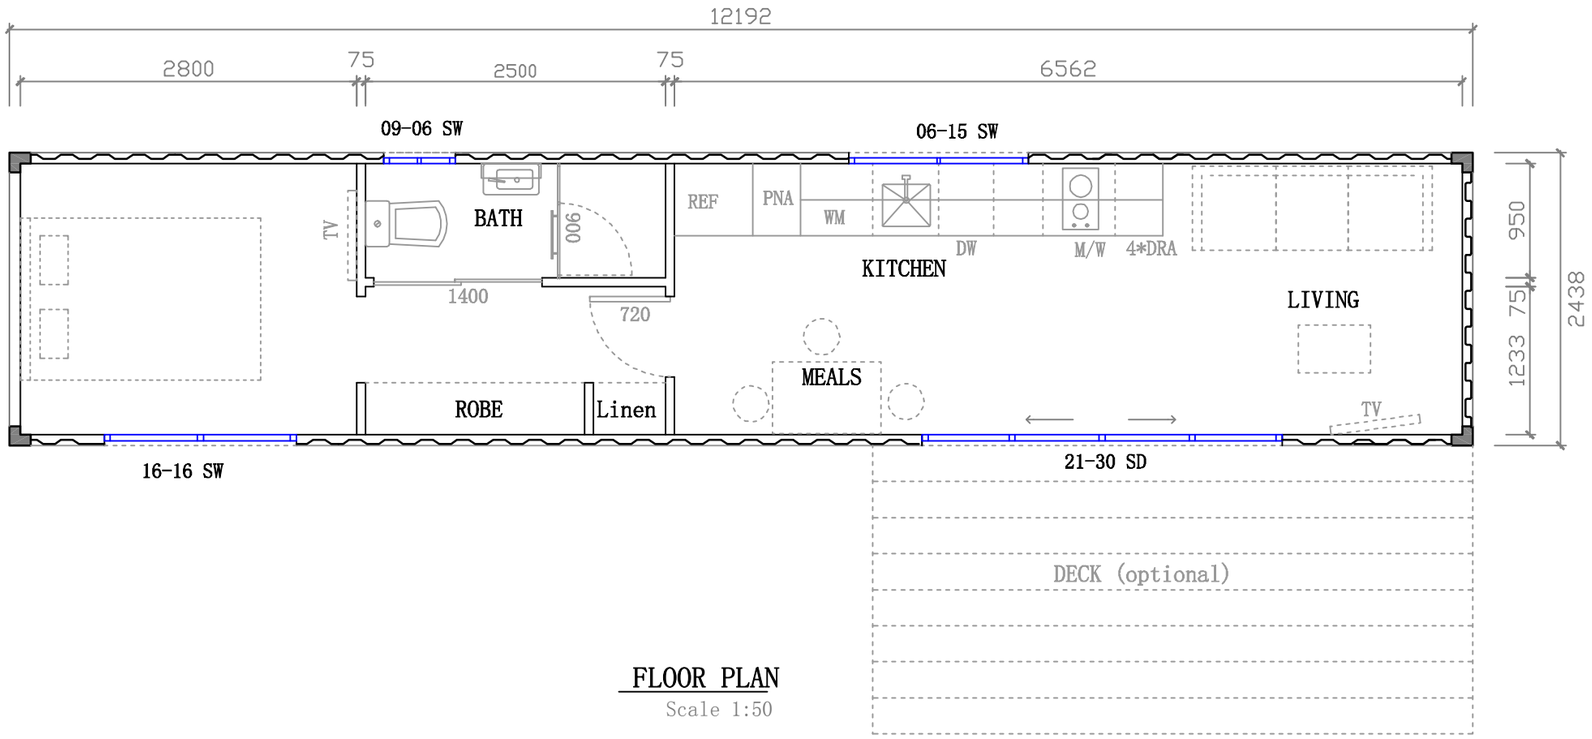



FLOOR PLAN

Scale 1:50

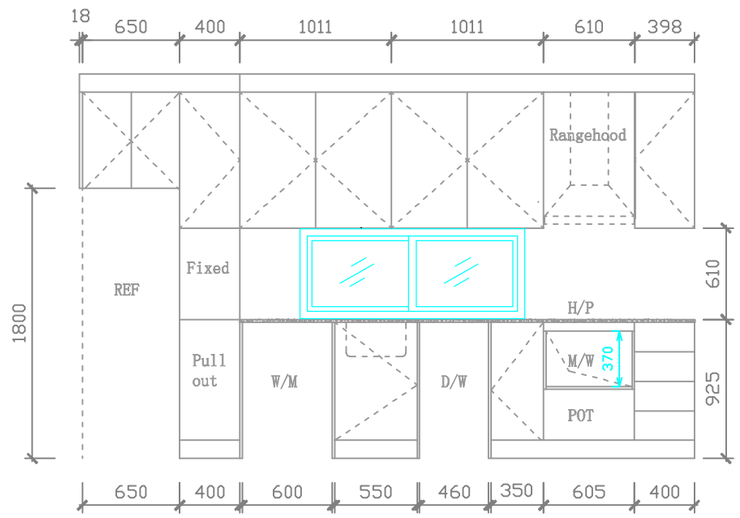


KITCHEN ELEVATION


Scale 1:40

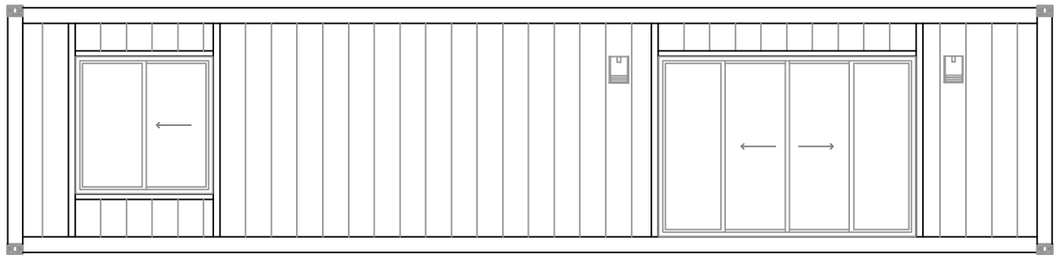


FRONT ELEVATION

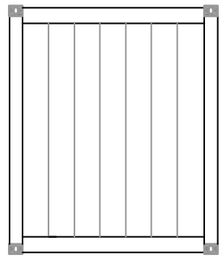

RIGHT ELEVATION

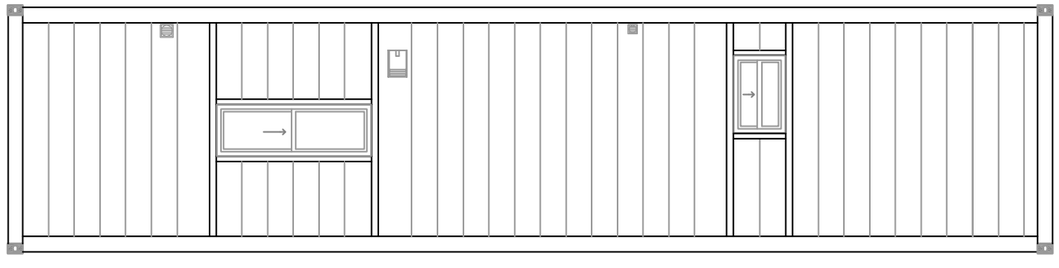

REAR ELEVATION

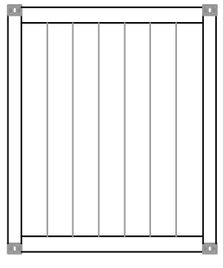

LEFT ELEVATION

EXTERNAL ELEVATION

Scale 1:70

Container Homes designer GDomain Pty. Limited acn 152 992 099

STYLE: *A-MILAN*	JOB NO.:	CLIENT:	
DATE:	AMENDMENT: *D*	PAGE : *01 OF 01*	