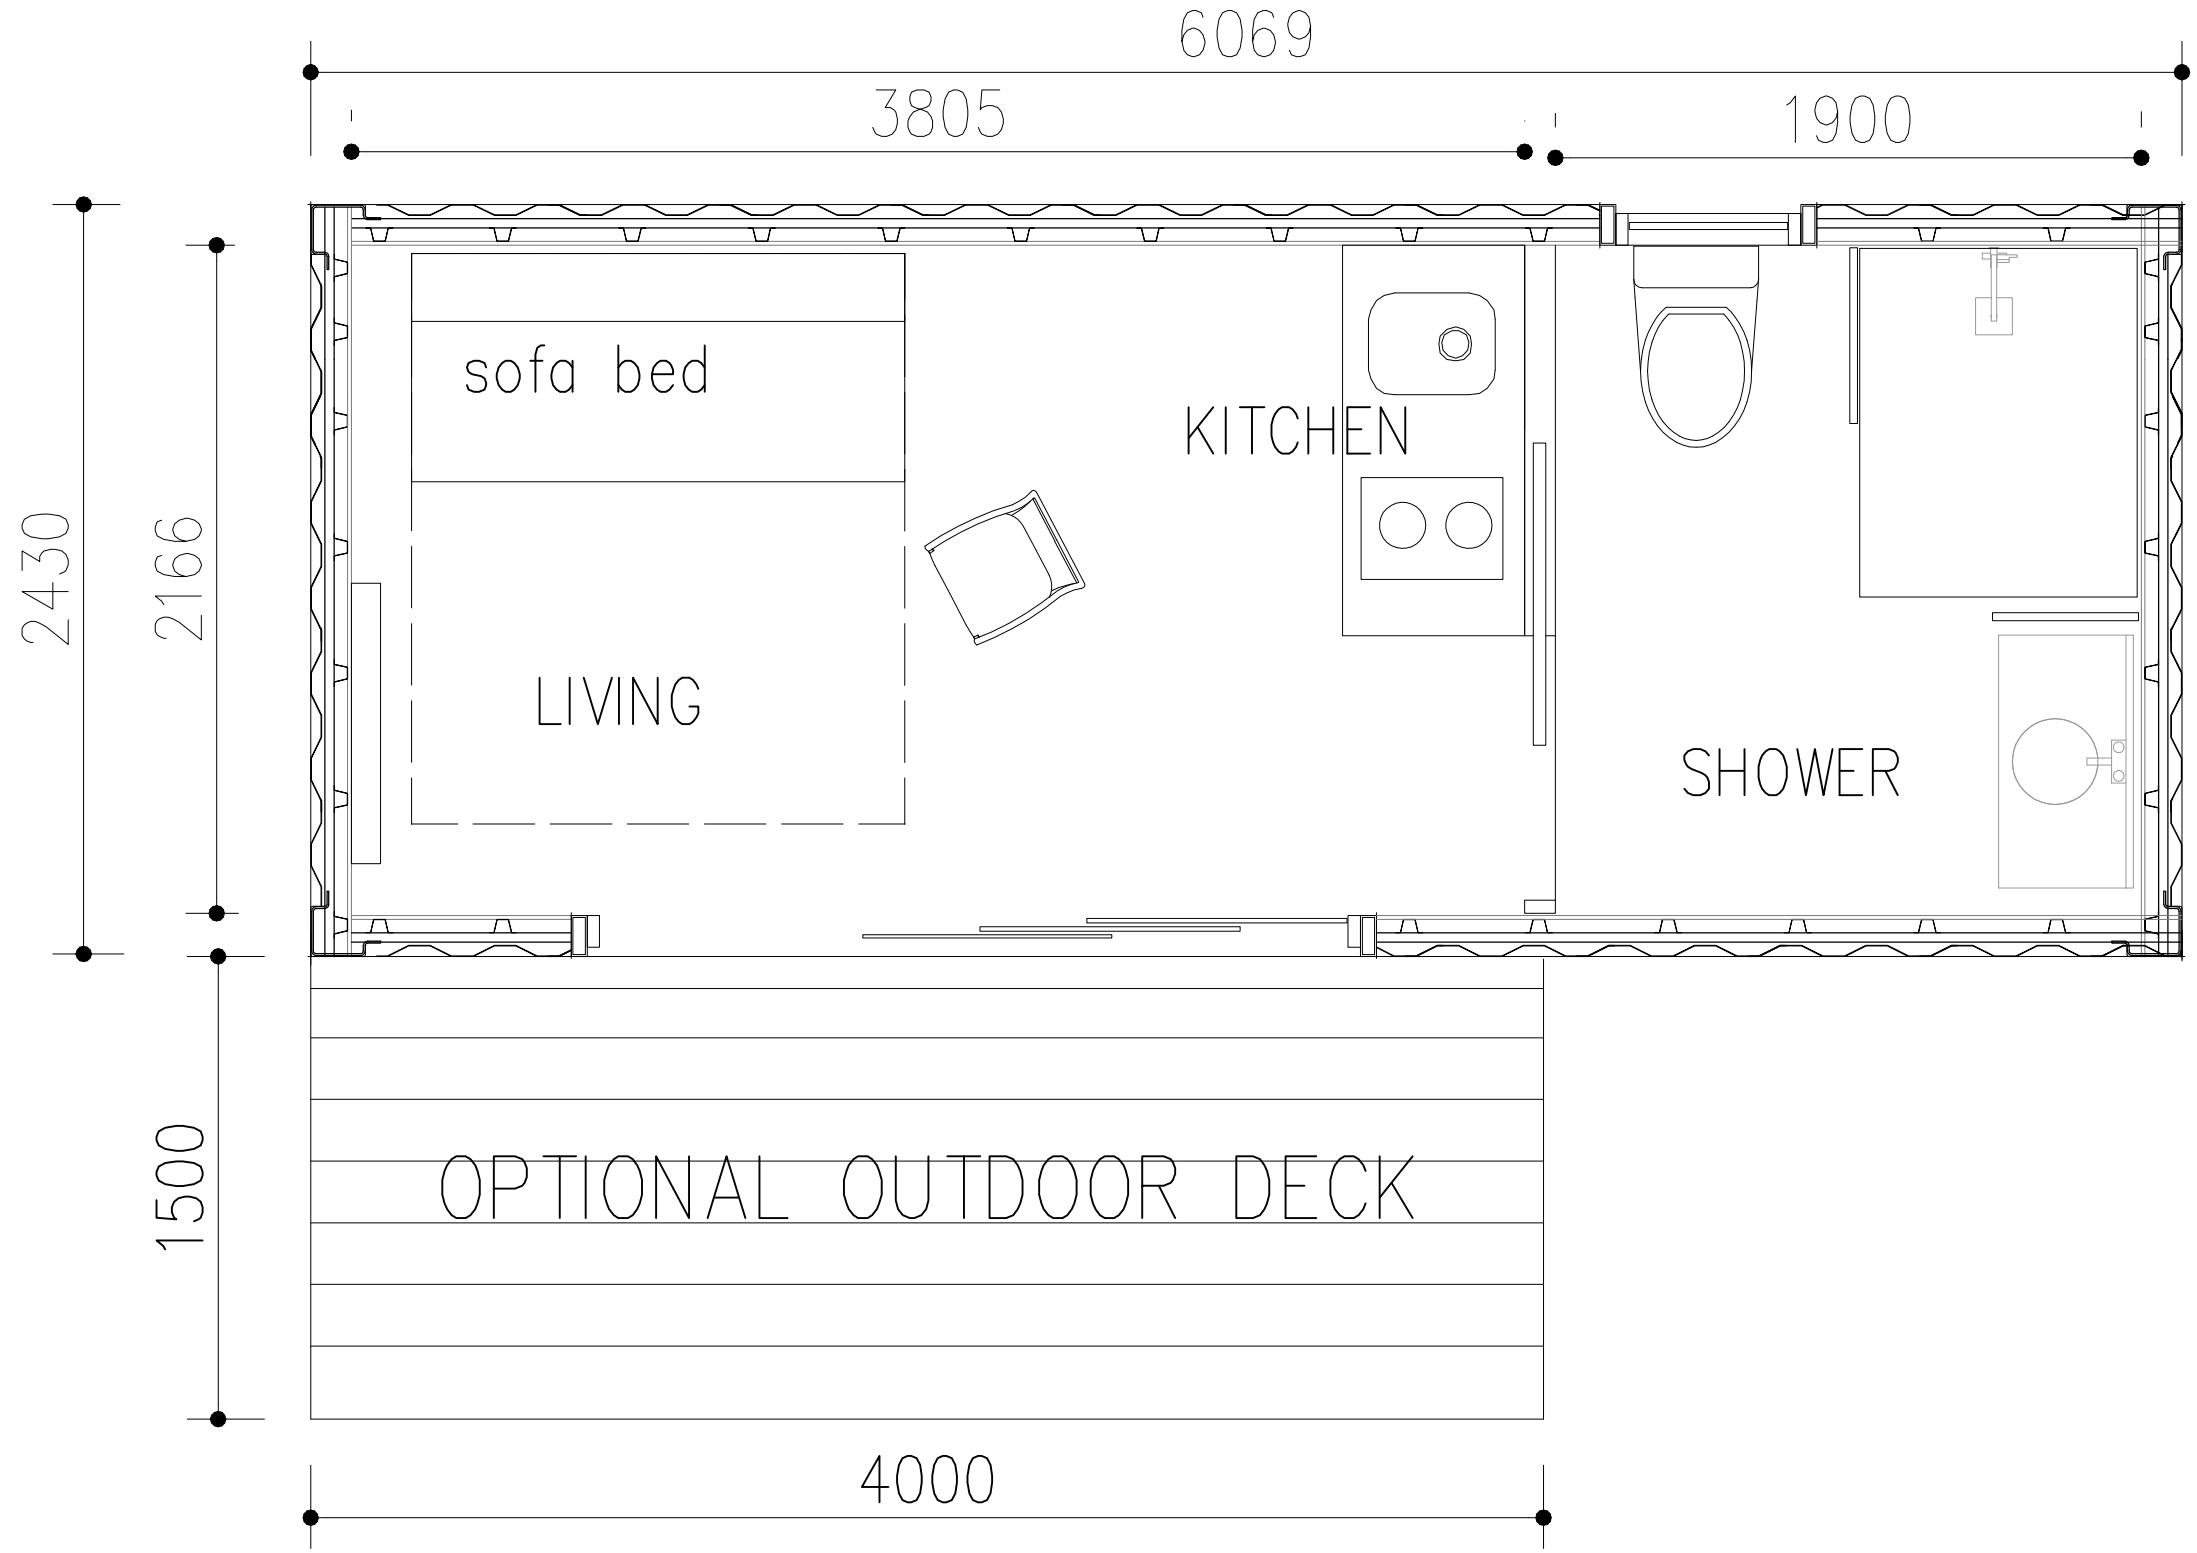


1 bedroom studio

Note:

Builder is responsible to check and verify all dimensions and details on site prior to commencement of any works or preparation of shop drawings. Report any discrepancies to the building designer and obtain a ruling before proceeding with works .

DETAIL	DATE

Description:

AUSTRALIAN OWNED & OPERATED

Container Homes designer Pty. Limited
GDomain
acn 152 992 095

Project:

Site:

Drawing:		Sheet No:
Design:	Check:	Charged By:
Date:	Scale:	Job No: